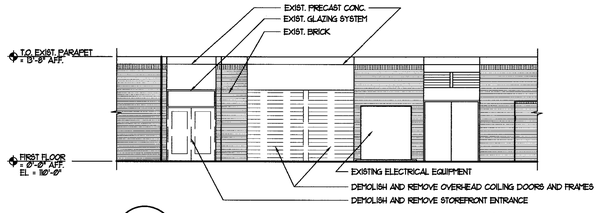

3 D-1W D-2W **SOUTH ELEVATION**
SCALE 1/8" = 1'-0"

Ø 5 10 15
SCALE: 1/8"=1'-0"

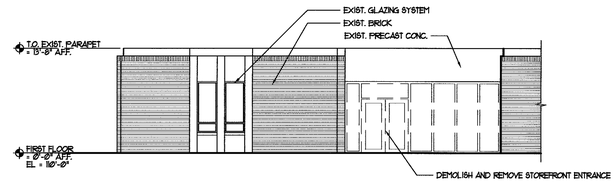

2 D-1W D-2W **WEST ELEVATION**
SCALE 1/8" = 1'-0"

Ø 5 10 15
SCALE: 1/8"=1'-0"

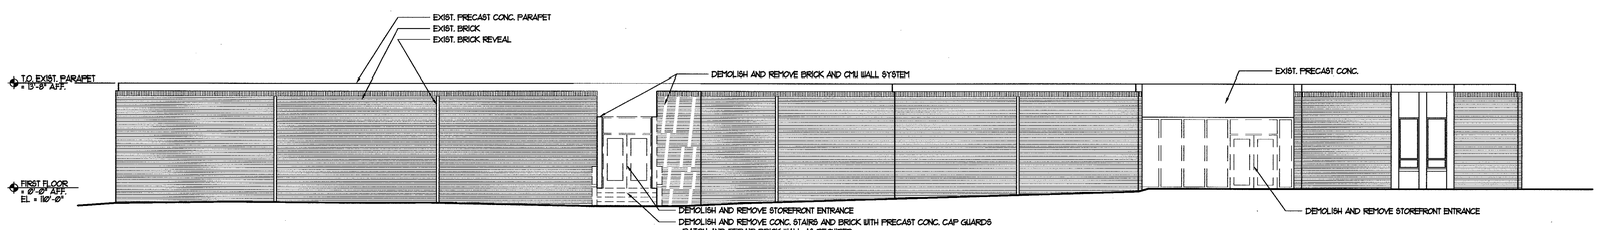

1 D-1W D-2W **EAST ELEVATION**
SCALE 1/8" = 1'-0"

Ø 5 10 15
SCALE: 1/8"=1'-0"

RAPPAHANNOCK
COMMUNITY COLLEGE
CAMPUS RENOVATIONS
WARSAW + GLENNS, VIRGINIA
PC: 260-17712

mbj ARCHITECTURE
A Professional Limited Company
GROVE PARK SQUARE
1157-B NUCKOLS ROAD
Glen Allen, Virginia 23059
☎(804) 273-9811 fax: (804) 273-9843

DEMOLITION ELEVATIONS
WARSAW CAMPUS

Date:
MAY 11, 2010

REVISIONS

NO.	DATE

COMMONWEALTH OF VIRGINIA
STEPHEN FLOYD STEPURSKI
Lic. No. 0402015
5/13/2010
ARCHITECT

Sheet
D-2W

File Number
RCC-D2W-DEMOELEV